




① PLAN OF FUEL ROOM STAIR

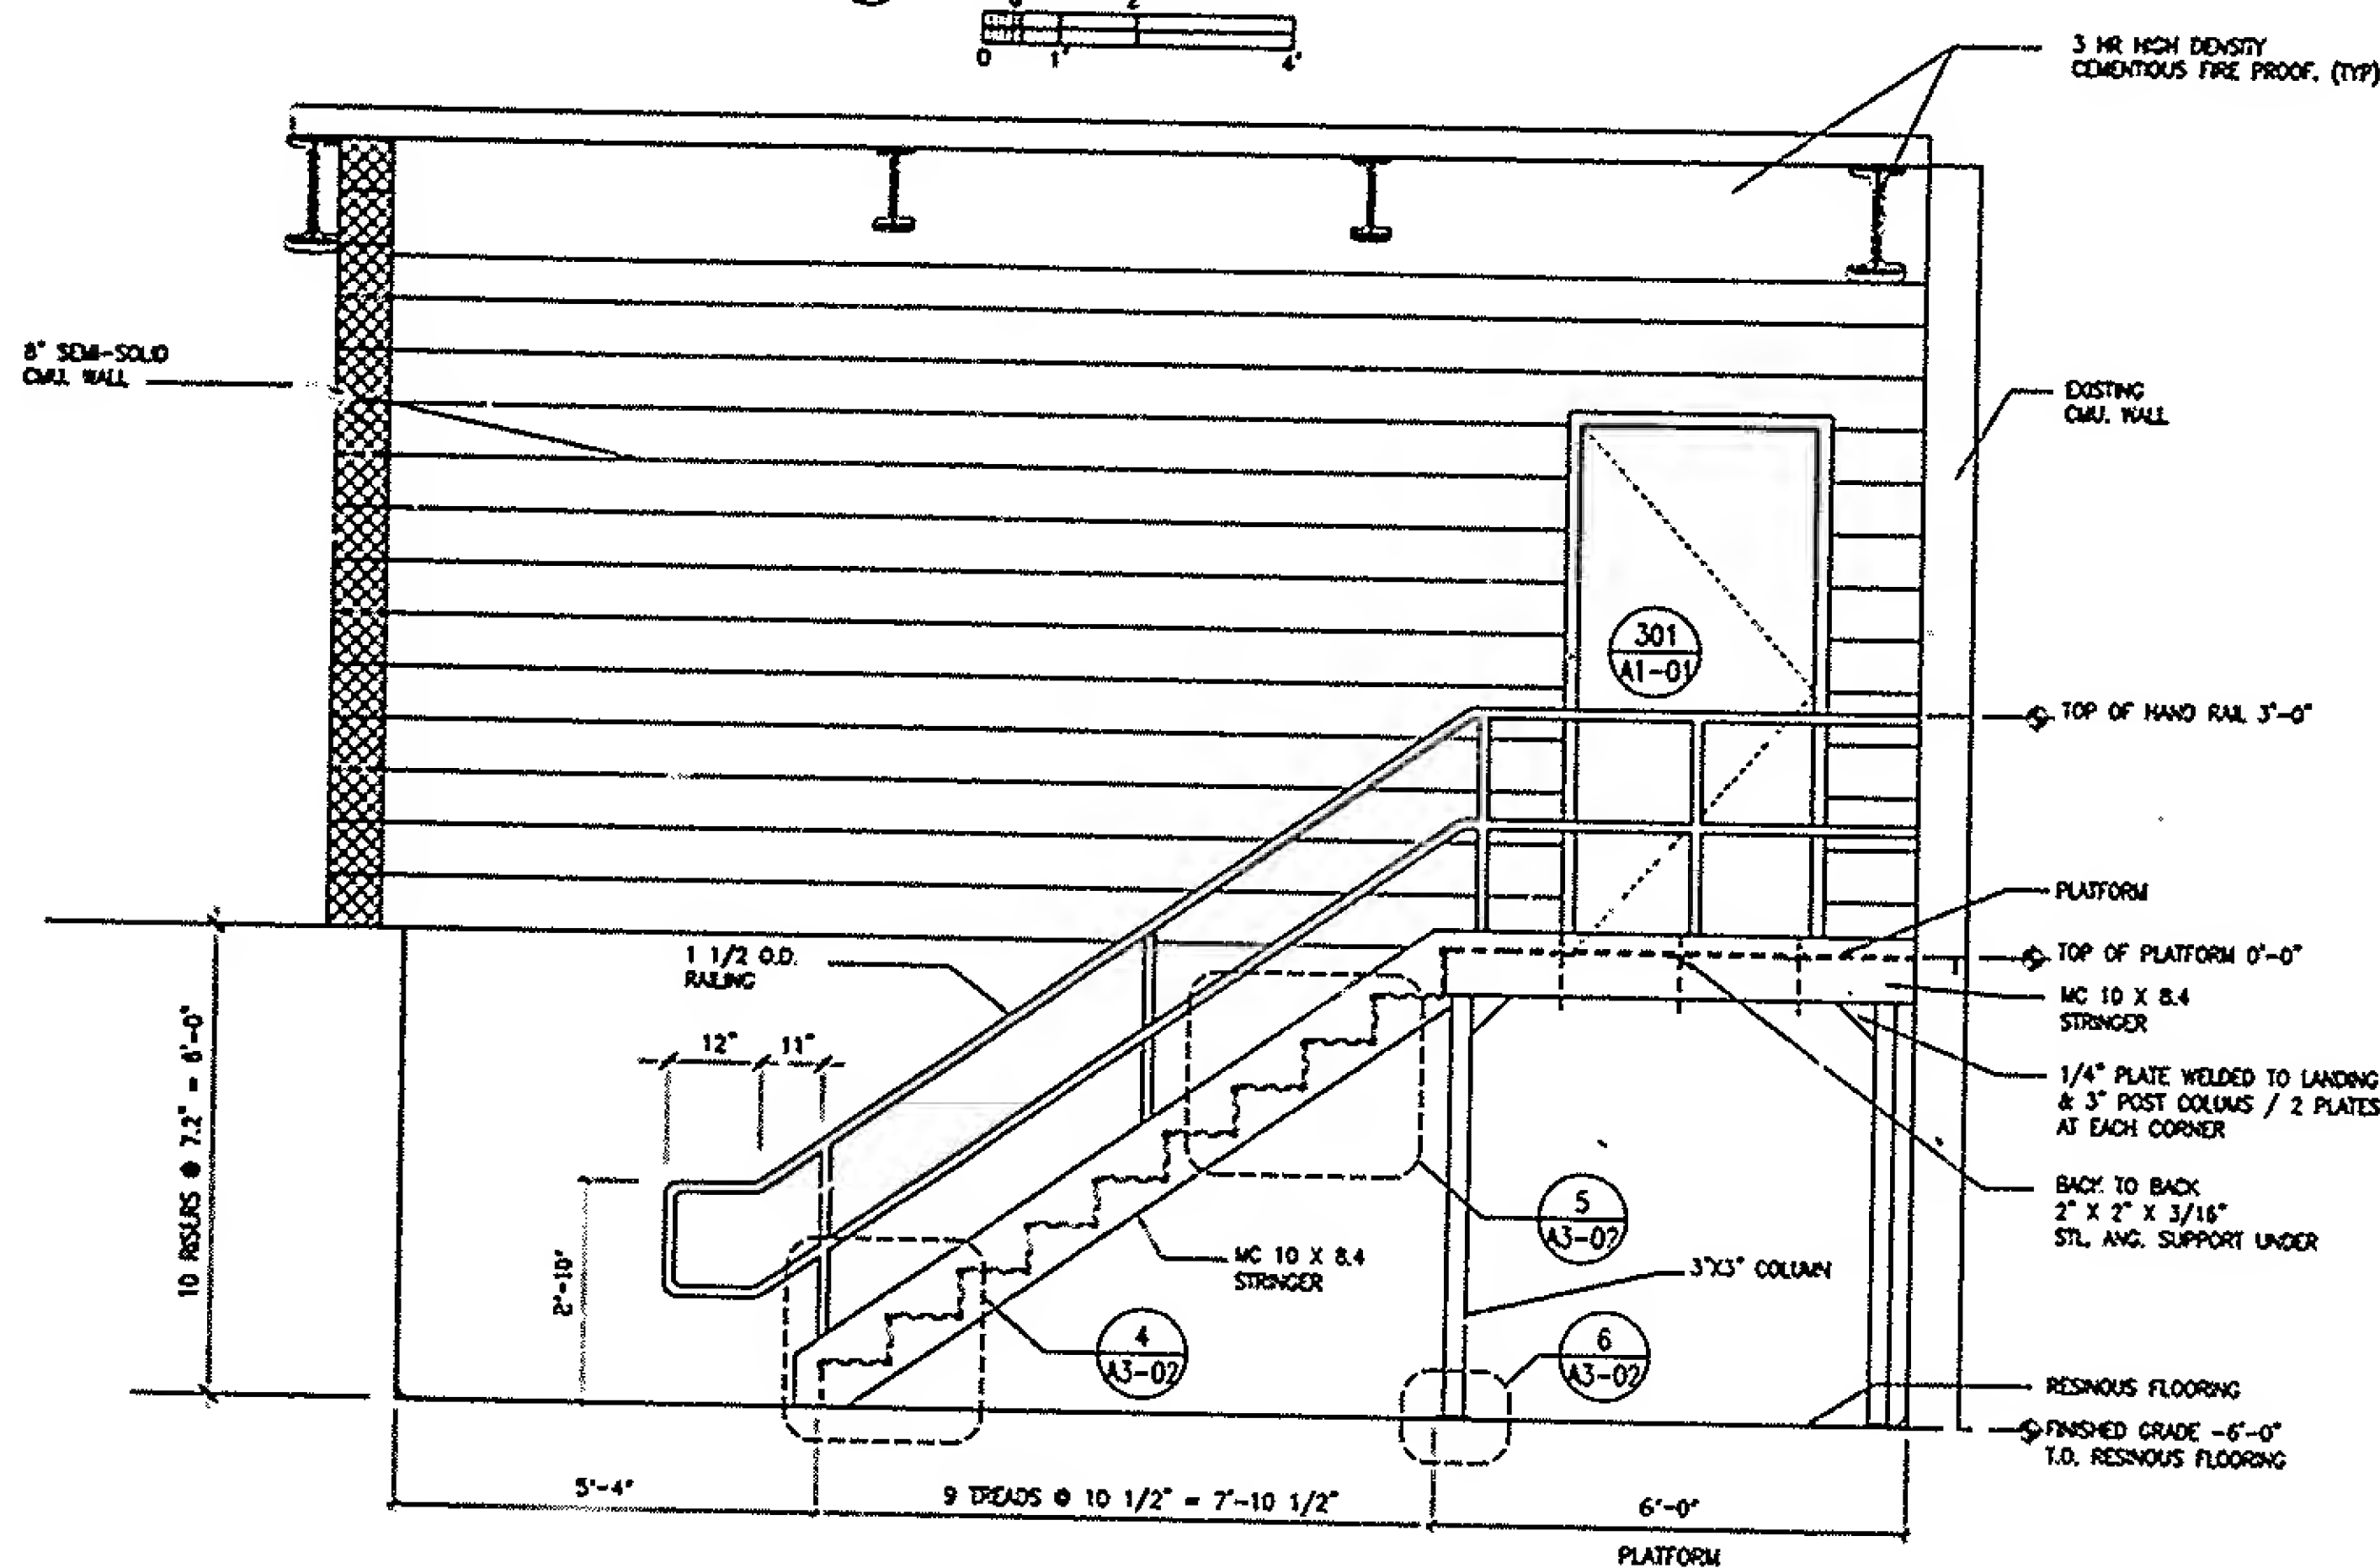


② ELEVATION OF FUEL ROOM STAIR

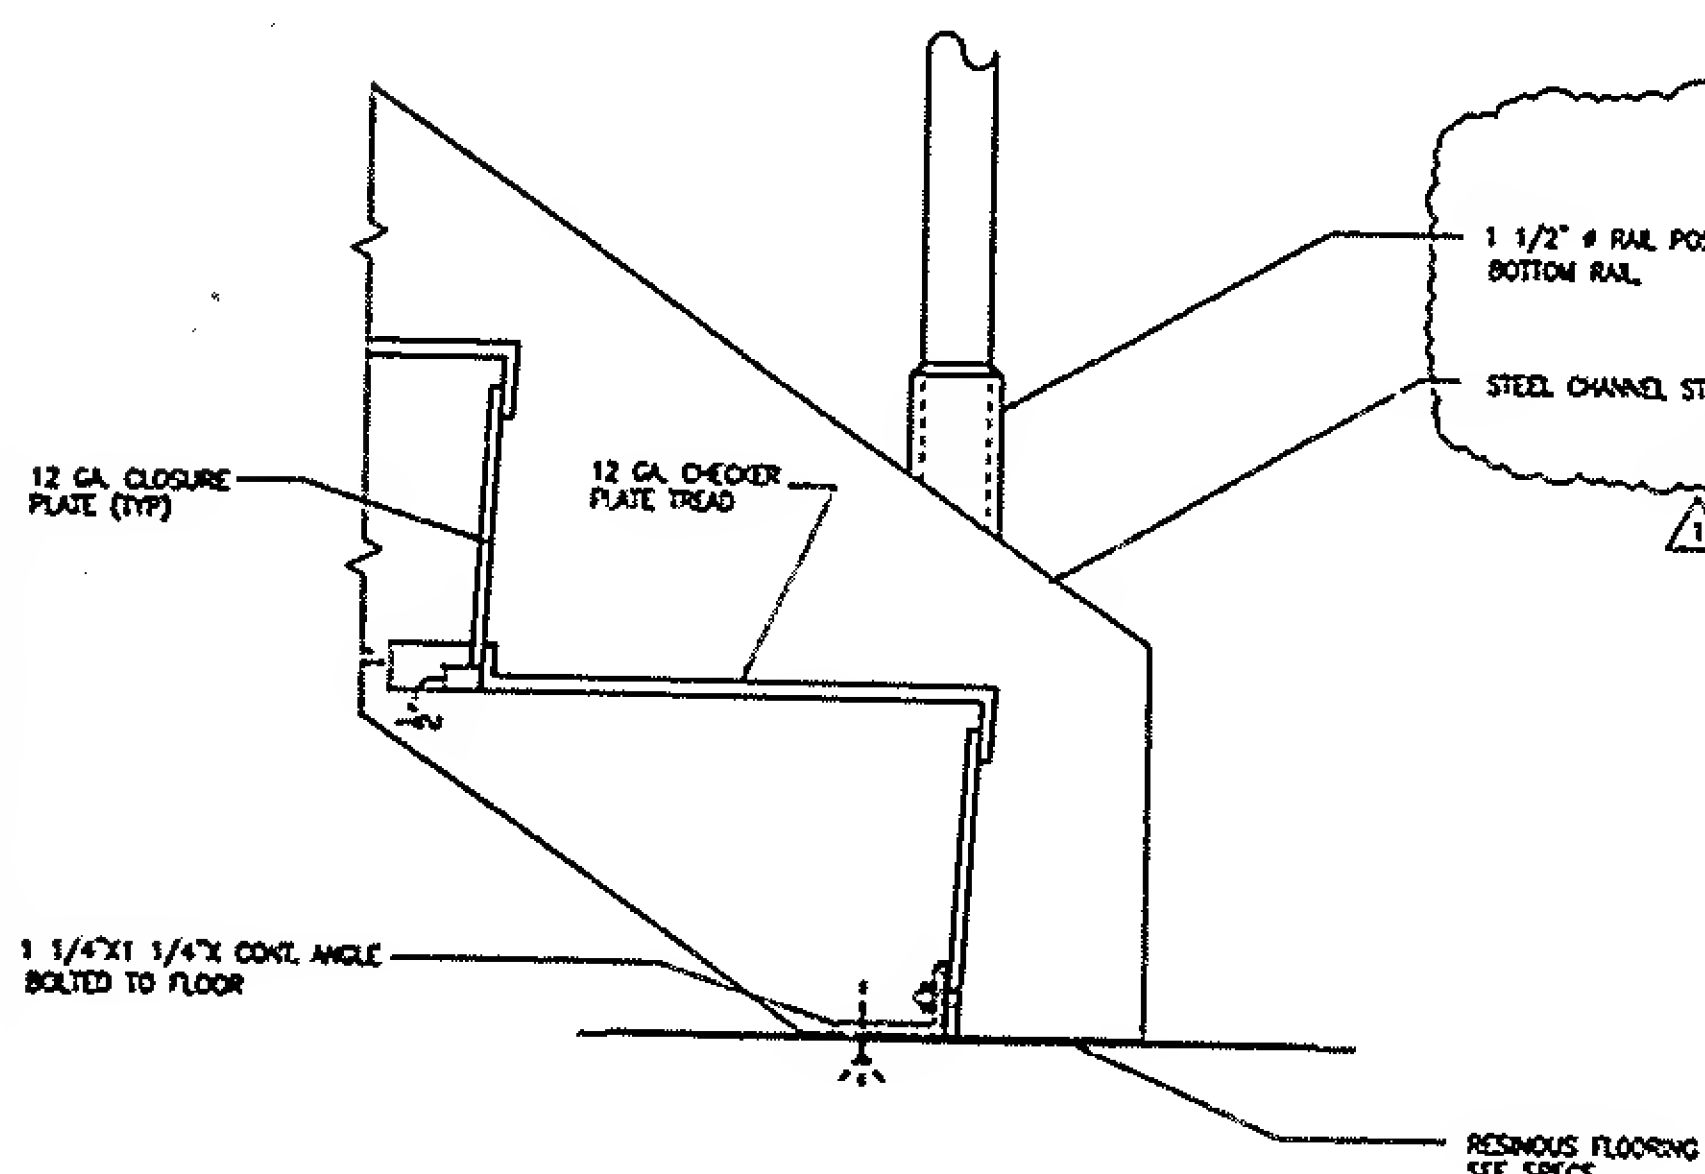


④ DETAIL @ BASE OF STAIR

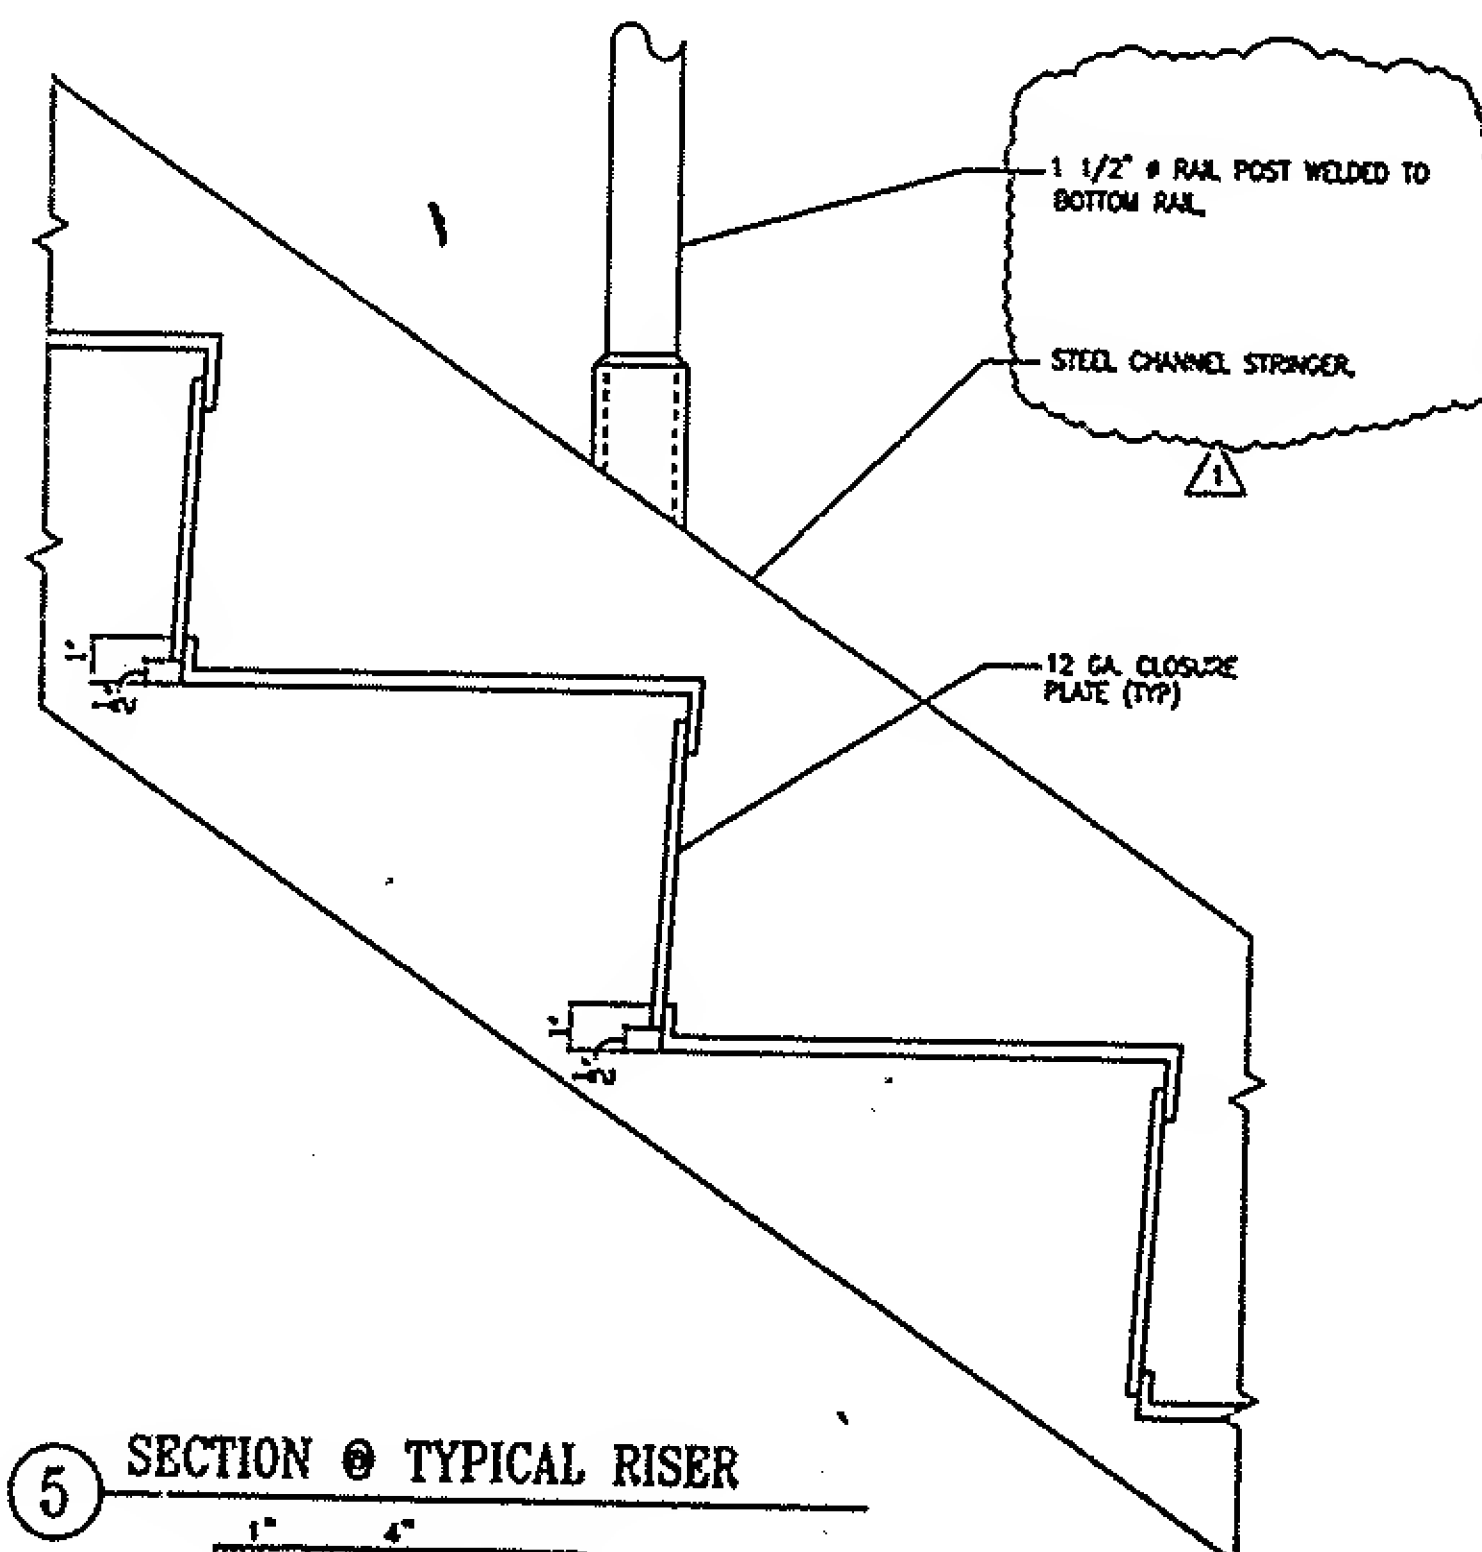

⑤ SECTION @ TYPICAL RISER

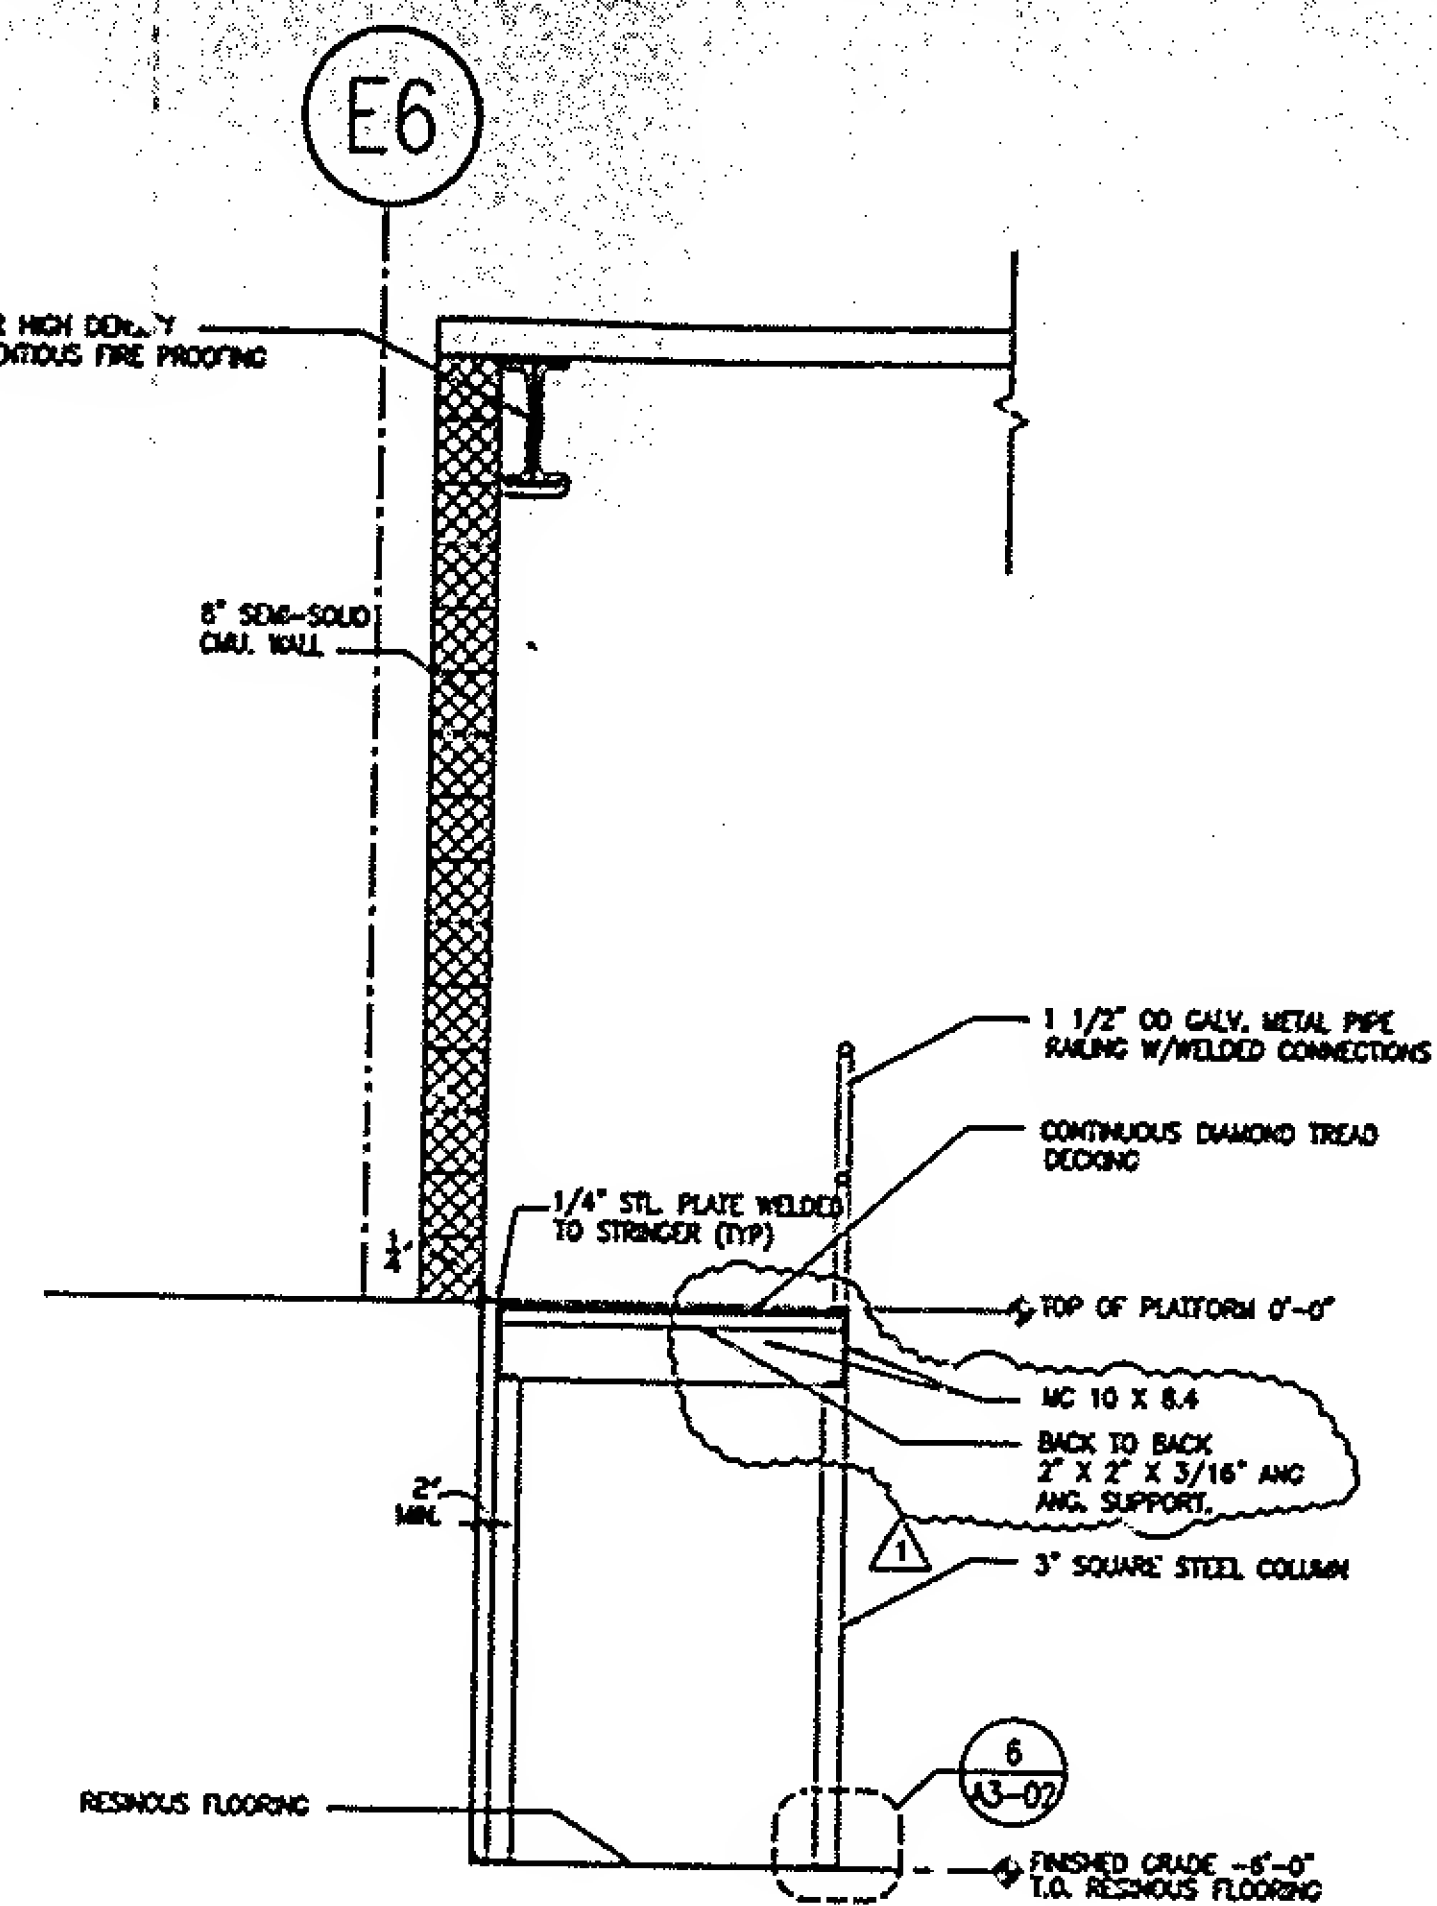


③ SECTION THROUGH STAIR PLATFORM

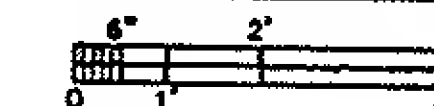


10 GAGE STEEL WIRE WOVEN INTO 1 1/2" DIAMOND MESH ON 1 1/4" X 5/8" COLD ROLLED 'C' SECTIONS VERTICAL FRAMES AND 1" X 1/2" COLD ROLLED CHANNELS  
LOCKING DEVICE - REFER TO MANUFACTURER'S DETAILS

⑦ WIRE MESH PANEL

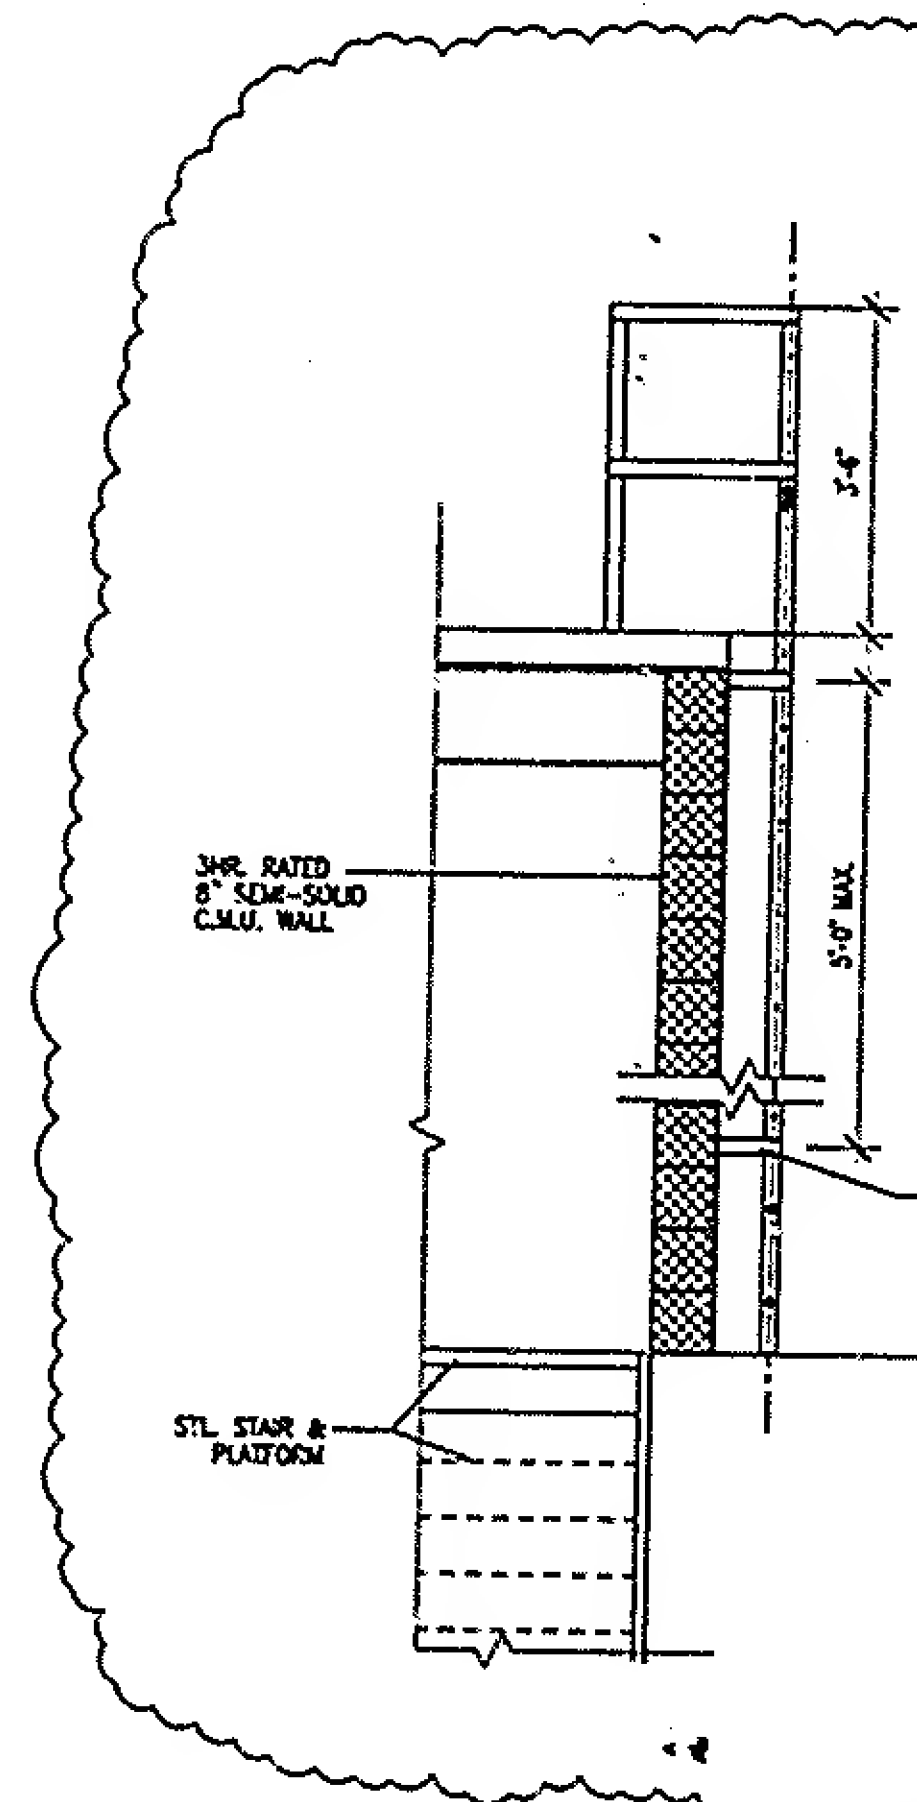

⑧ FIXED ALUM. WALL

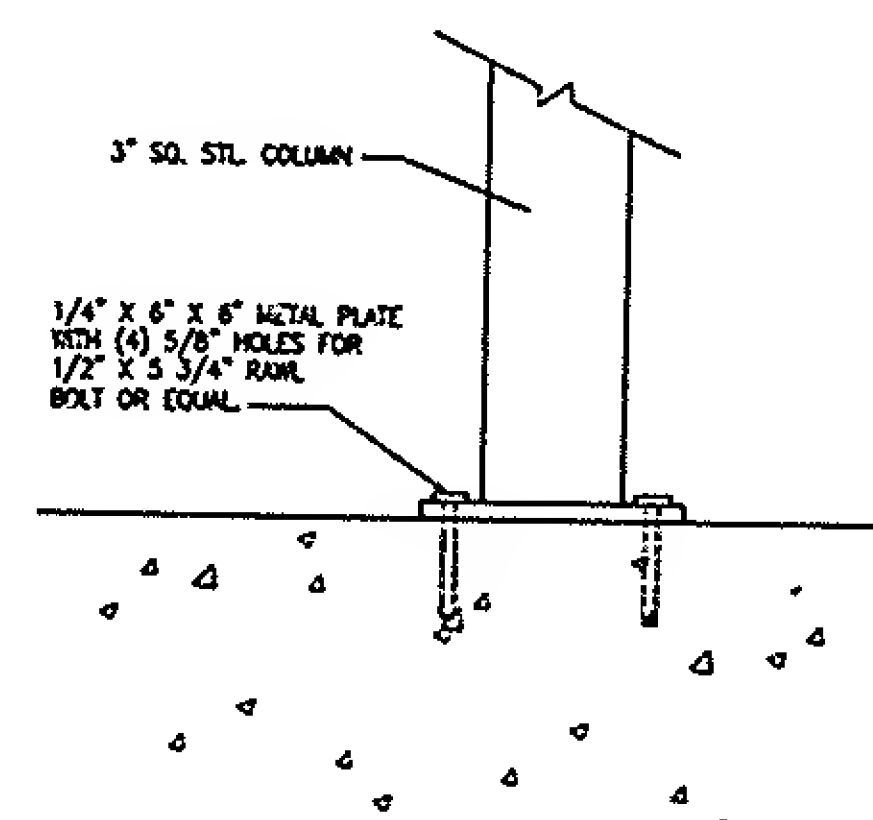

⑥ 3" COLUMN BASE PLATE DETAIL